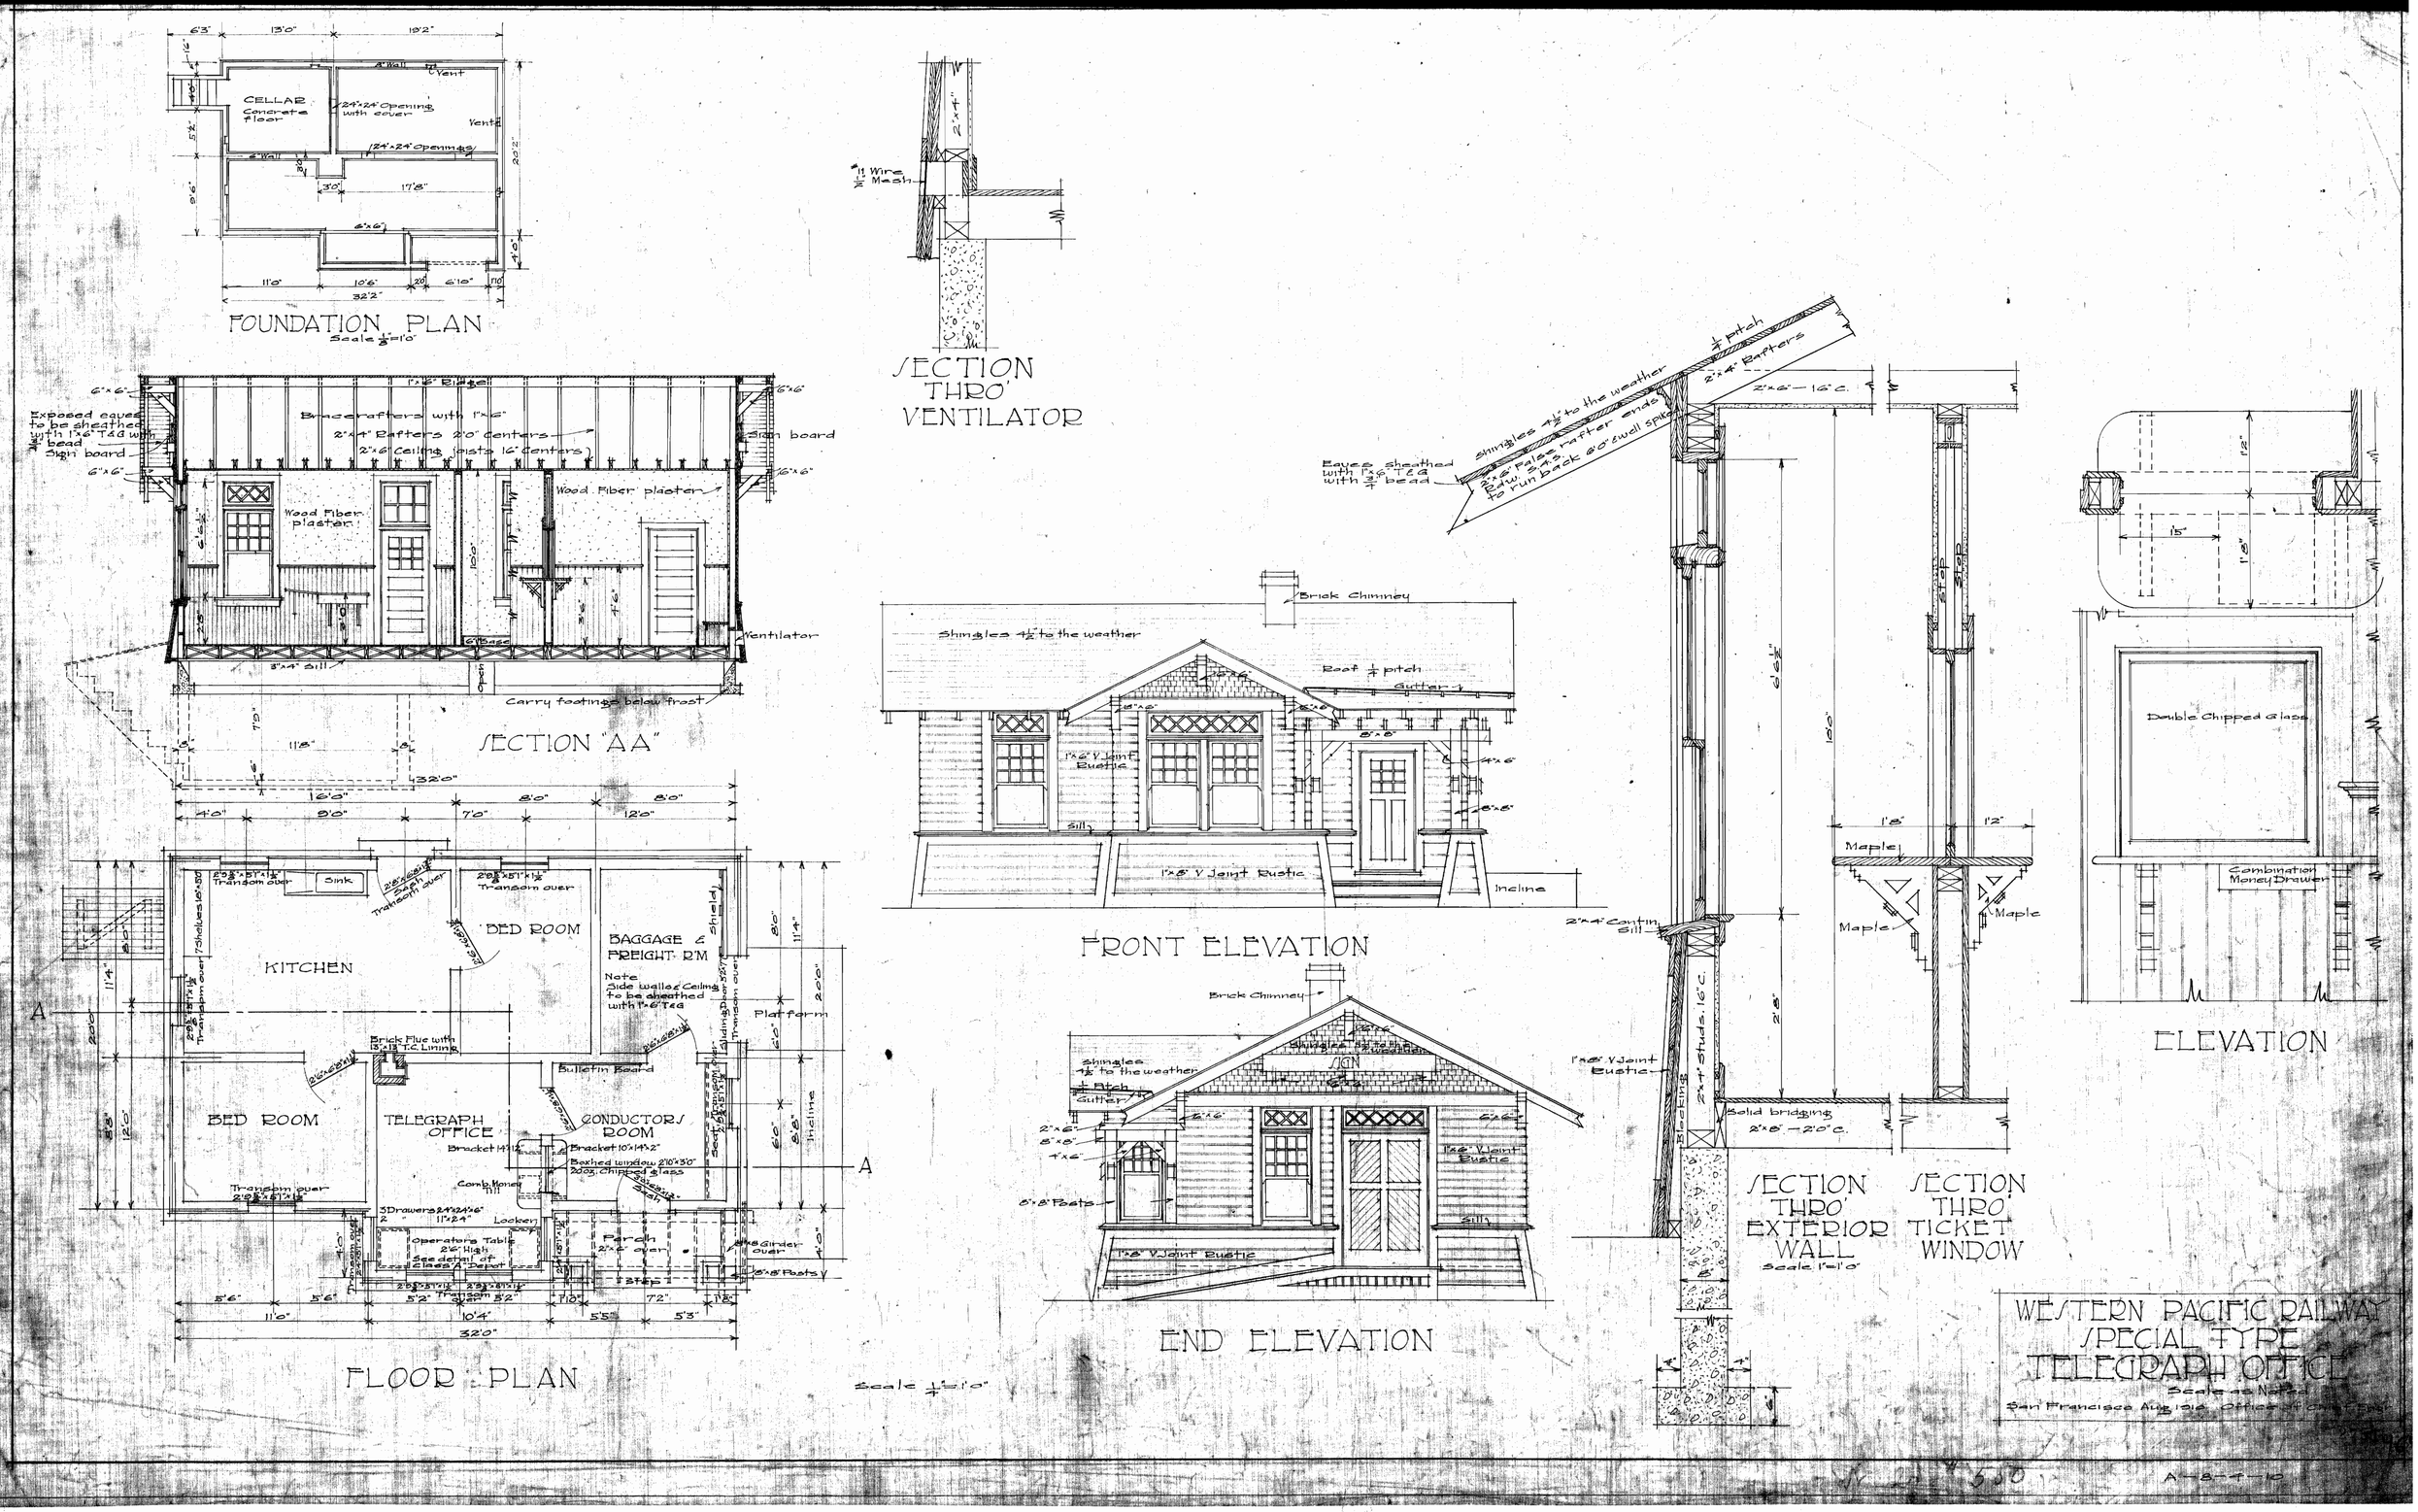
FOUNDATION PLAN
Scale 1/8"=1'0"
CELLAR
Concrete floor
24"x24" Opening with cover
24"x24" Openings
SECTION THRO' VENTILATOR
SECTION "AA"
Exposed eaves to be sheathed with 1"x6" T&G with 3/4" bead
Sign board
Bracerafters with 1"x6"
2"x4" Rafters 2'0" Centers
2"x6" Ceiling joists 16" Centers
Wood Fiber plaster
Ventilator
Carry footings below frost
FRONT ELEVATION
Brick Chimney
Shingles 4 1/2" to the weather
Roof 1/4 pitch
Gutter
1"x6" V Joint Rustic
Sill
Incline
FLOOR PLAN
KITCHEN
BED ROOM
BAGGAGE & FREIGHT R'M
Note Side walls & Ceiling to be sheathed with 1"x6" T&G
Platform
Brick Flue with 13"x13" T.C. Lining
Bulletin Board
TELEGRAPH OFFICE
CONDUCTORS ROOM
Bracket 14"x12"
Bracket 10"x14"x2"
Boxed window 2'10"x3'0" 20oz. Chipped glass
Comb. Money Till
Locker
Operators Table 2'6" High
See detail of Class A Depot
Perch 2'x6" over
Step
Transom over
Sink
END ELEVATION
Brick Chimney
Shingles 4 1/2" to the weather
1/4 Pitch
Gutter
1"x6" V Joint Rustic
Sill
8"x8" Posts
SECTION THRO' EXTERIOR WALL
Scale 1"=1'0"
Eaves sheathed with 1"x6" T&G with 3/4" bead
Shingles 4 1/2" to the weather
2"x6" False rafter ends Rdw. S.A.S. to run back 6'0" & well spiked
1/4 pitch
2"x4" Rafters
2"x6" — 16" C.
2"x4" Contin. Sill
1"x8" V Joint Rustic
2"x4" Studs 16" C.
Blocking
Solid bridging 2"x8" — 2'0" C.
SECTION THRO' TICKET WINDOW
Maple
Double Chipped Glass
Combination Money Drawer
ELEVATION
Scale 1/4"=1'0"
WESTERN PACIFIC RAILWAY
SPECIAL TYPE
TELEGRAPH OFFICE
Scale as Noted
San Francisco Aug 1916 Office of Chief Engr.
A-8-4-10